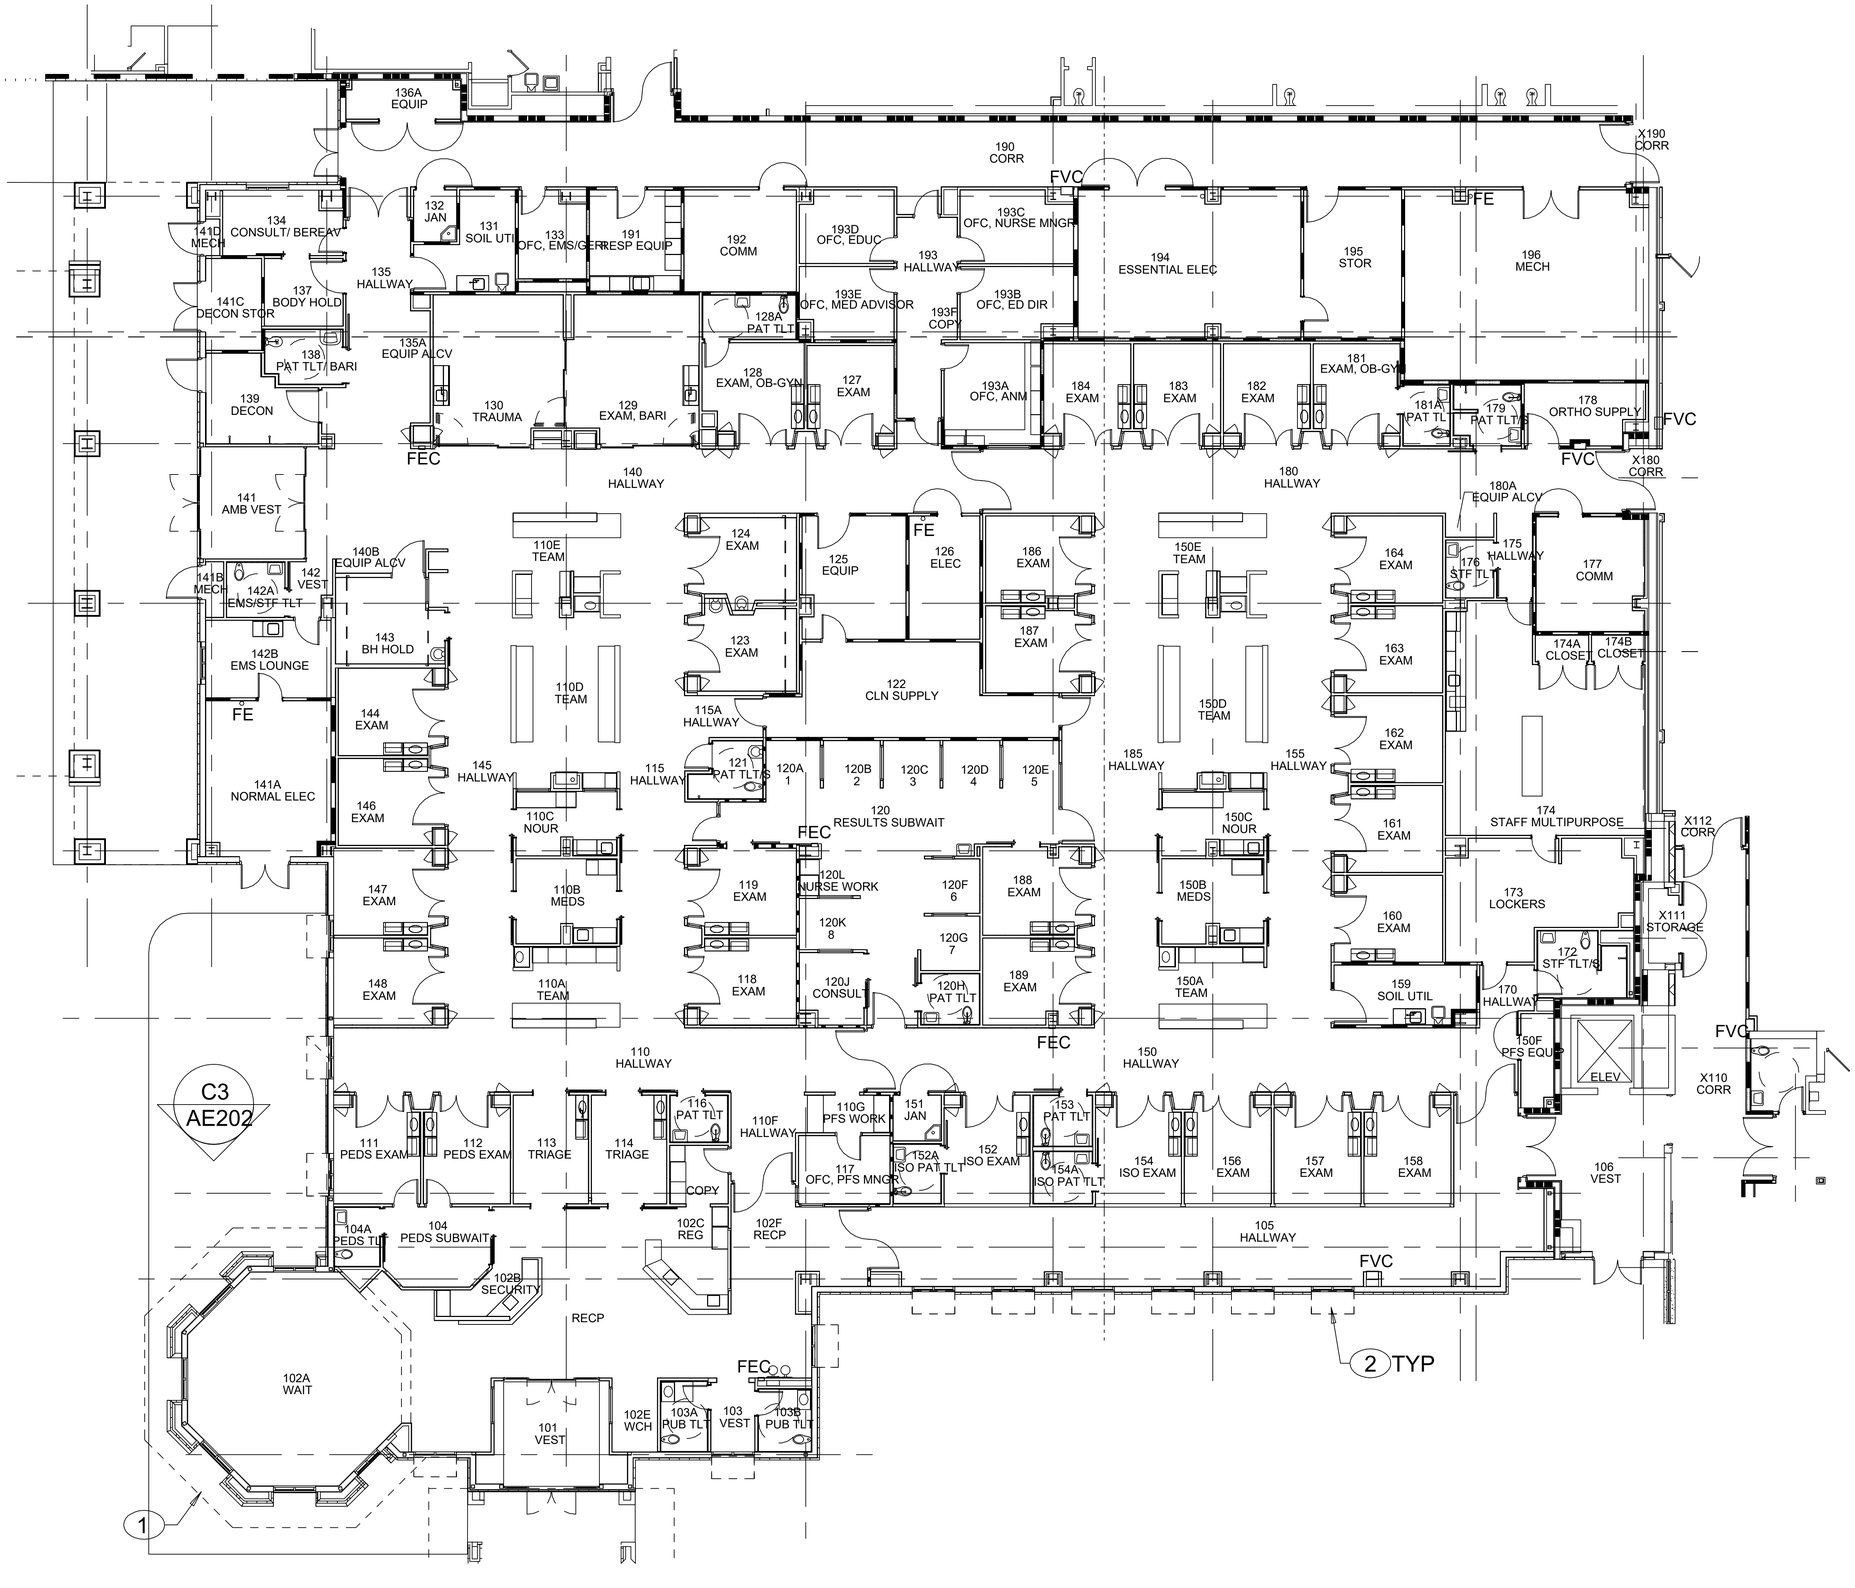

PALADIN HEALTHCARE
Oakland, FL 34787 (407) 614-8781 Office
gschindele@paladinhc.com
940 W. Oakland Avenue, A1

PACKAGE:

APPROVAL DATE:

COPYRIGHT © 2013 BY PALADIN HEALTHCARE LLC. ALL RIGHTS RESERVED. THIS DOCUMENT IS THE PROPERTY OF PALADIN HEALTHCARE LLC. IT IS TO BE USED ONLY FOR THE SPECIFIC PROJECT IDENTIFIED OR REFERRED TO HEREIN AND IS NOT TO BE USED ON OTHER PROJECTS OR EXTENSIONS TO THIS PROJECT, IN WHOLE OR PART, EXCEPT BY EXPRESS WRITTEN AGREEMENT WITH AND COMPENSATION TO PALADIN HEALTHCARE LLC.

PALADIN HEALTHCARE FREESTANDING ER

DATE: 9-10-21

REVISIONS

REV 1:

REV 2:

REV 3:

REV 4:

SCALE: 1/2" = 1'-0"

SHEET NO.

IE.1